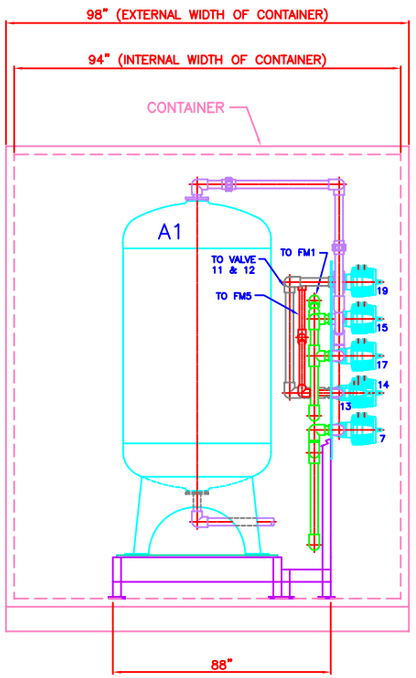

LEFT SIDE VIEW

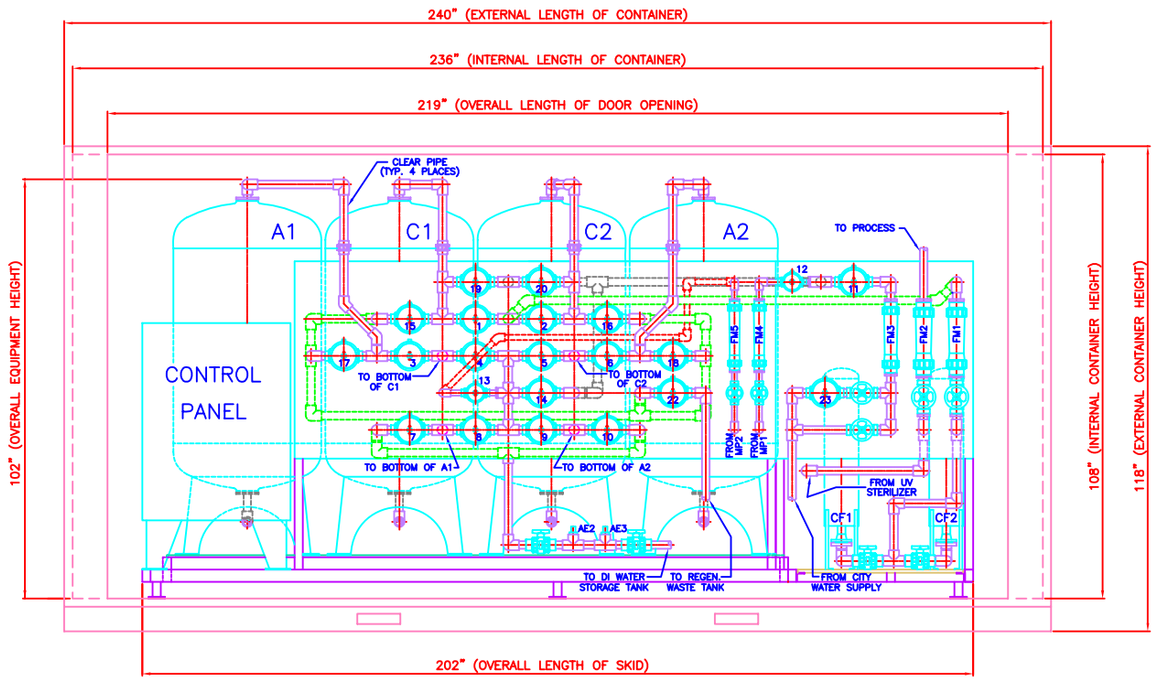

ELEVATION VIEW

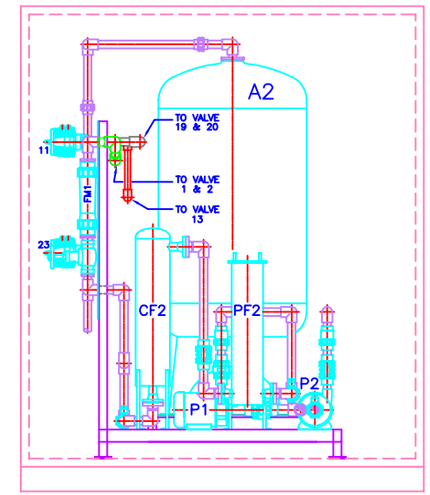

RIGHT SIDE VIEW

SHEET 1 of 2

ISSUE

ISSUED FOR INFORMATION ONLY
DO NOT USE FOR CONSTRUCTION

KONTEK

WASTE WATER RECOVERY & TREATMENT TECHNOLOGIES
4450 CORPORATE DRIVE, UNIT #1
BURLINGTON, ONTARIO, CANADA L7L 5R3
TEL: 905-332-8366 FAX: 905-332-8367

PROPERTY OF KONTEK – IMPORTANT – THIS DRAWING PRINT IS LOANED FOR MUTUAL ASSISTANCE AND IS SUBJECT TO RECALL AT ANY TIME. INFORMATION HERE ON IS NOT TO BE DISCLOSED OR REPRODUCED IN ANY FORM FOR THE BENEFIT OF PARTIES OTHER THAN NECESSARY SUBCONTRACTORS AND SUPPLIERS WITHOUT CONSENT OF KONTEK.

DRAWN BY: LBM	ReKon GENERAL GA
DATE: MARCH 16 2006	
CHKD BY: G. RUSSELL	IX SYSTEM
DATE: MARCH 16 2006	
SCALE: NTS	ELEVATION — REV