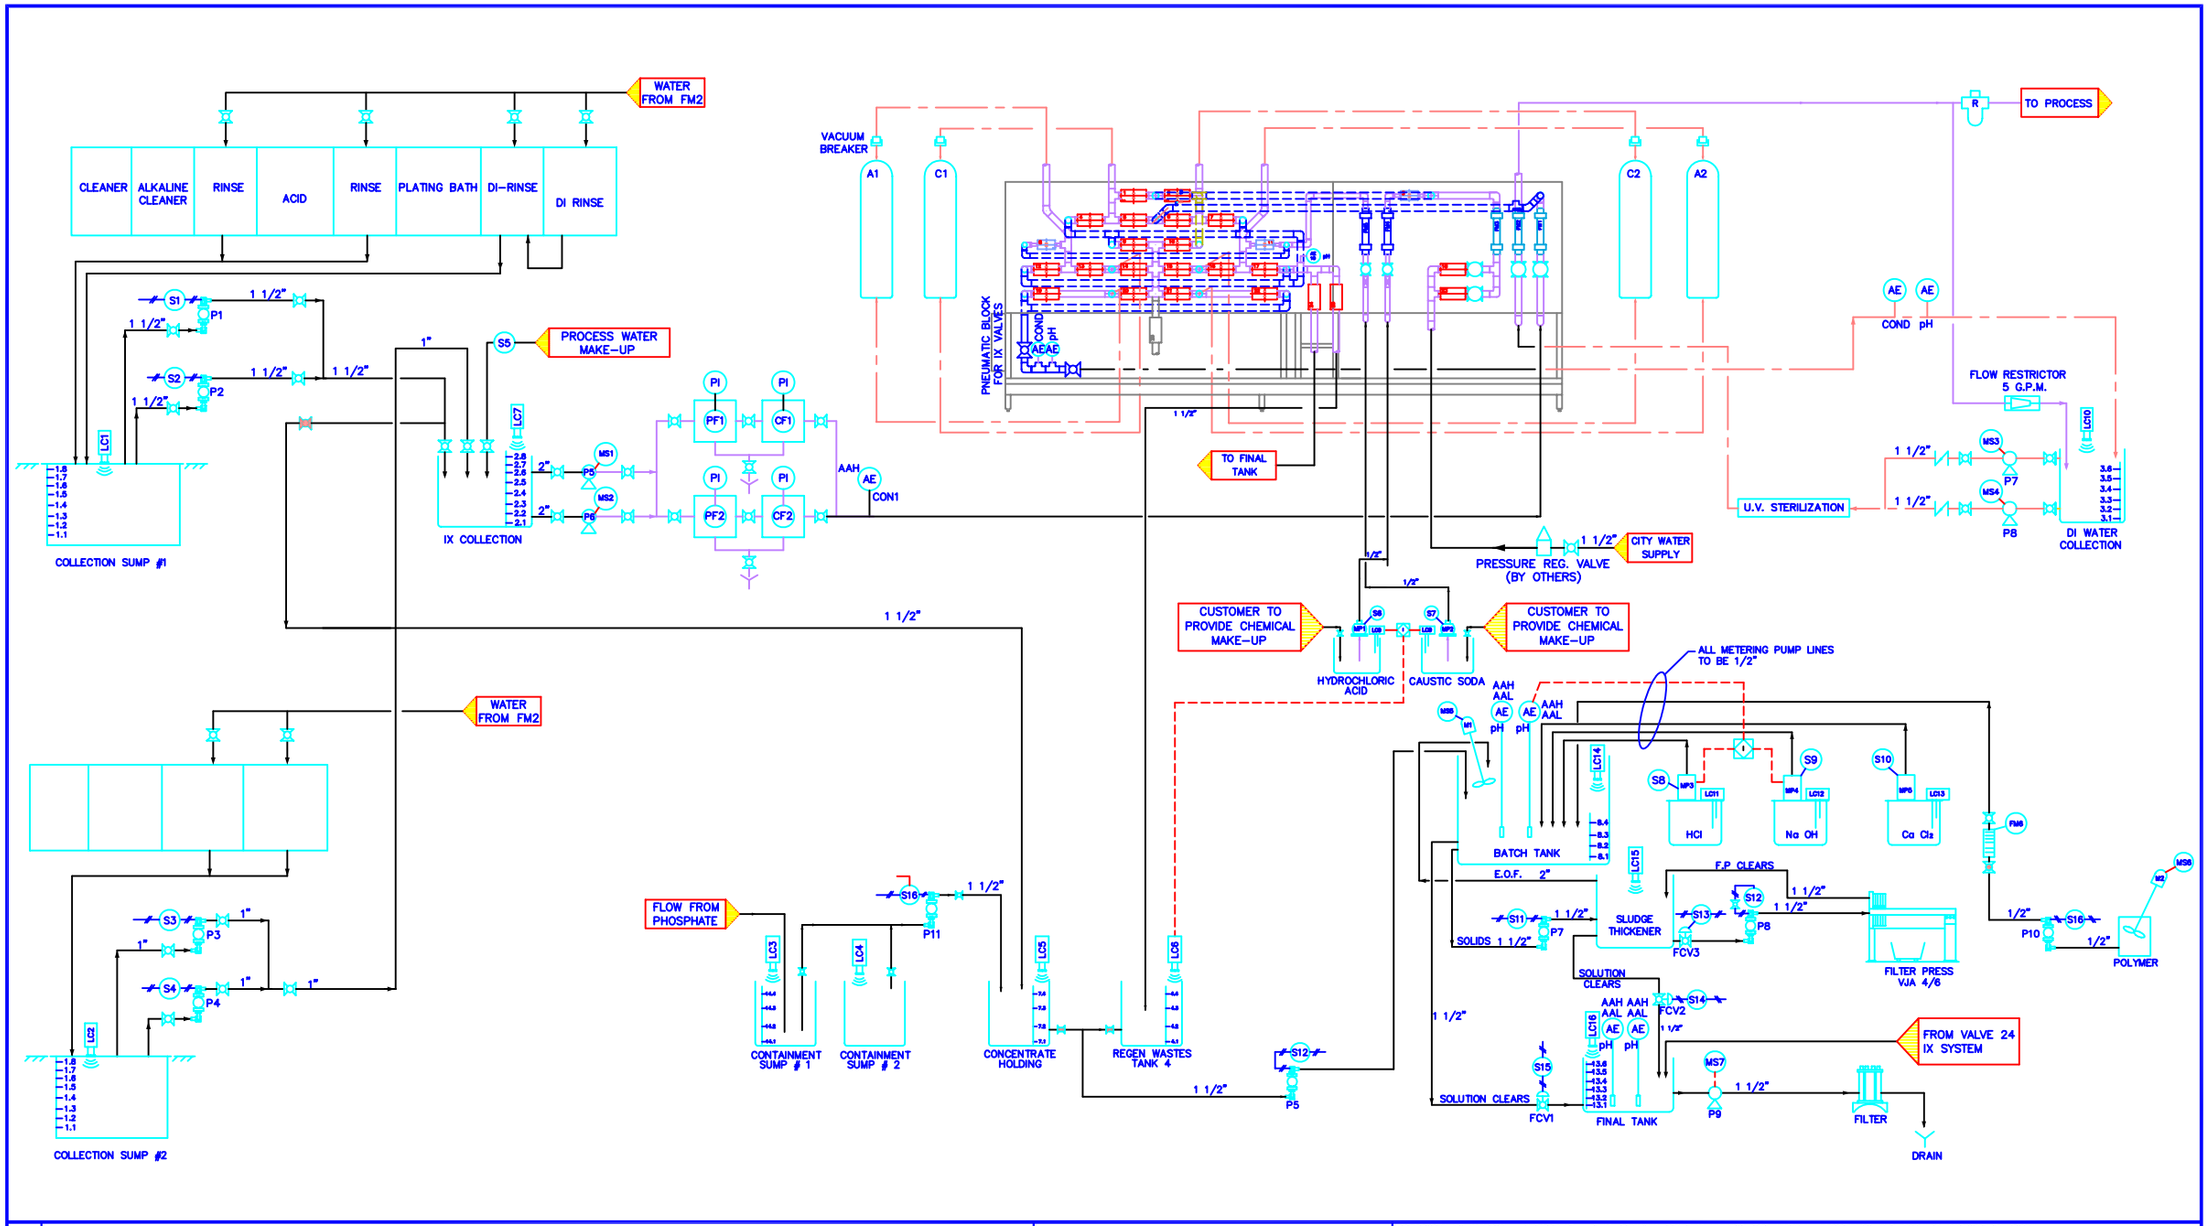

ISSUE

ISSUED FOR INFORMATION ONLY
DO NOT USE FOR CONSTRUCTION

KONTEK
WASTE WATER RECOVERY & TREATMENT TECHNOLOGIES
4450 CORPORATE DR., UNIT #1
BURLINGTON, ONTARIO CANADA L7L-5R3
TEL:(905) 332-8366 FAX:(905) 332-8367

PROPERTY OF KONTEK – IMPORTANT – THIS DRAWING PRINT IS LOANED FOR MUTUAL ASSISTANCE AND SUCH IS SUBJECT TO RECALL AT ANY TIME.INFORMATION HERE ON IS NOT TO BE DISCLOSED OR REPRODUCED IN ANY FORM FOR THE BENEFIT OF PARTIES OTHER THAN NECESSARY SUBCONTRACTORS AND SUPPLIERS WITHOUT WRITTEN CONSENT OF KONTEK.

DRAWN BY:	LBM
DATE:	MARCH 16 2006
CHKD. BY:	G. RUSSELL
DATE:	MARCH 16 2006
SCALE:	N.T.S.

REKON 30/40/BTS 2400

P&ID

REV.